

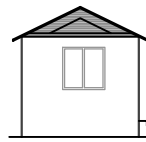



SCHEDULE OF OPENNING		
TYPE	DESCRIPTION	SIZE IN mm
D1	DOOR-1	1067 X 2100
W	WINDOW	1800 x 1200
W1	WINDOW-1	1200 x 1200
R.S.	ROLLING SHUTTER	3000 X 2500

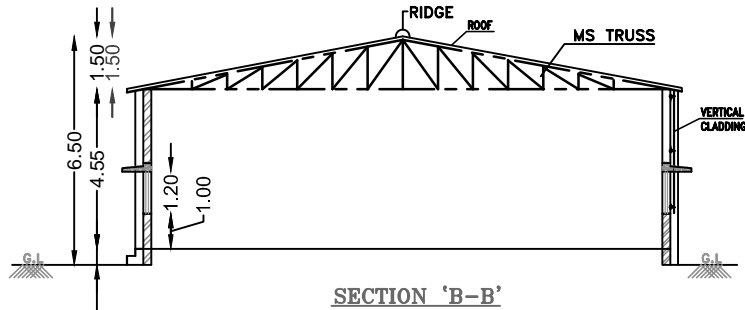


ELEVATION

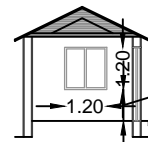

SECTION A-A

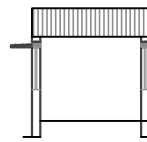

SECTION B-B

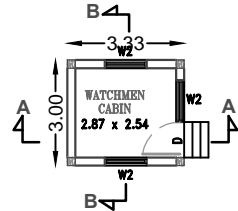

GROUND FLOOR PLAN

③ WATCHMAN CABIN


PROPOSED AREA :- 3.33 x 3.00 = 9.99 SQ. M.




AUTHORITY :-

OWNER SIGN :-


ENGINEER SIGN :-

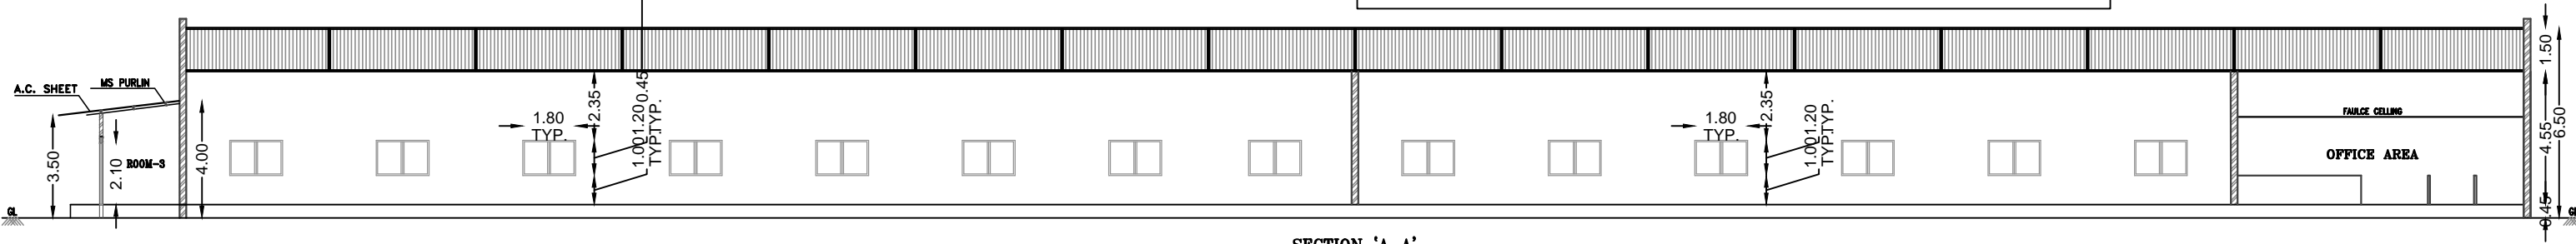

SECTION 'A-A'

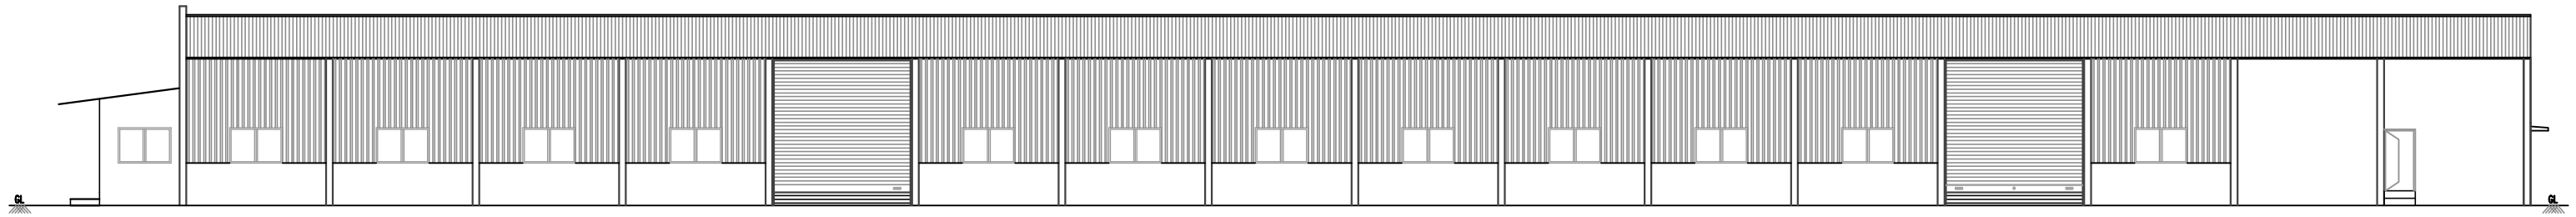


ELEVATION

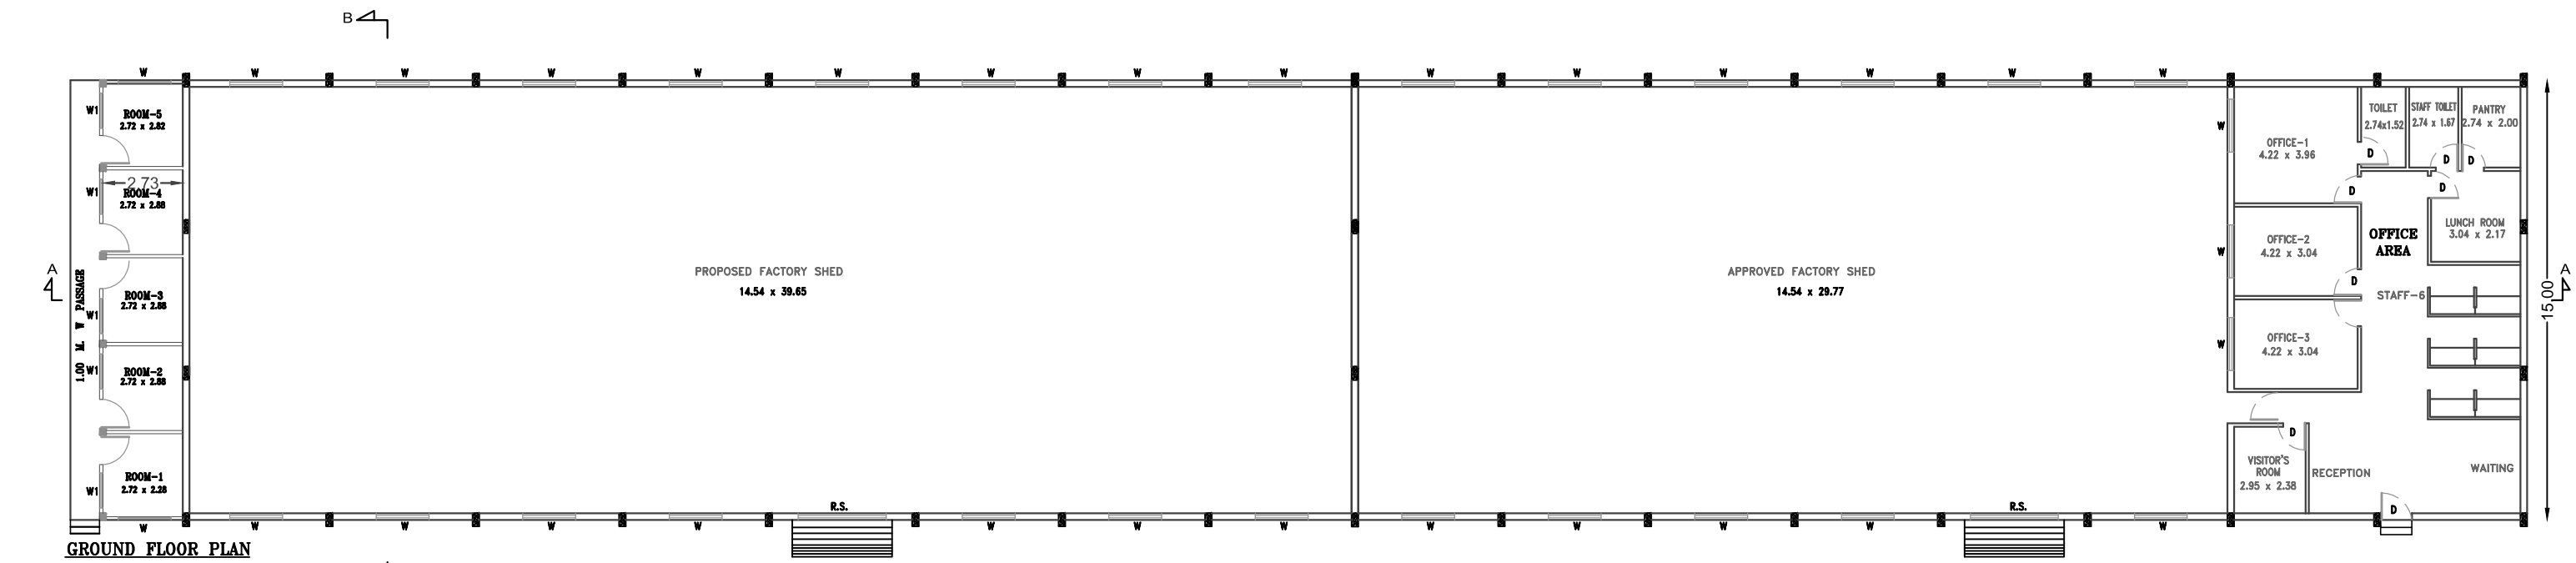

GROUND FLOOR PLAN



④ EMERGENCY STAFF

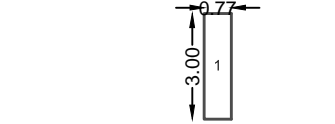

AREA DIAGRAM

1) 3.84 X 15.00 = 57.60 SQ.M. PROPOSED AREA
TOTAL AREA = 57.60 SQ.M.

GROUND FLOOR PLAN
② FACTORY SHED

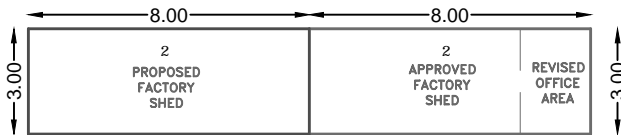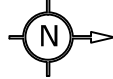

AREA DIAGRAM

1) 40.00 X 15.00 = 600.00 SQ.M. APPROVED AREA
2) 40.00 X 15.00 = 600.00 SQ.M. PROPOSED AREA
TOTAL AREA = 1200.00 SQ.M.

SHREE RADHE INDUSTRIES	
PLOT NO. 86, G.I.D.C. ALINDRA, TAL. SAVLI, DIST.-VADODARA 391775	
PREPARED BY- CHEMECH ENGINEERS, BHARUCH (MOB.) 98290 74804	
PLANT- OVERALL PLOT PLAN	
DRN.-SONALI	TITLE-
CHK.-	② FACTORY SHED
SCALE- 1:100	③ WATCHMEN CABIN ④ EMERGENCY STAFF
DATE-	
DRG. NO.- SRI-CE-GA-02	SHEET 1 OF 1 REV. NO. :- 0