



GROUND FLOOR PLAN
BUILT UP AREA:- 1197.56 SQ.FT.

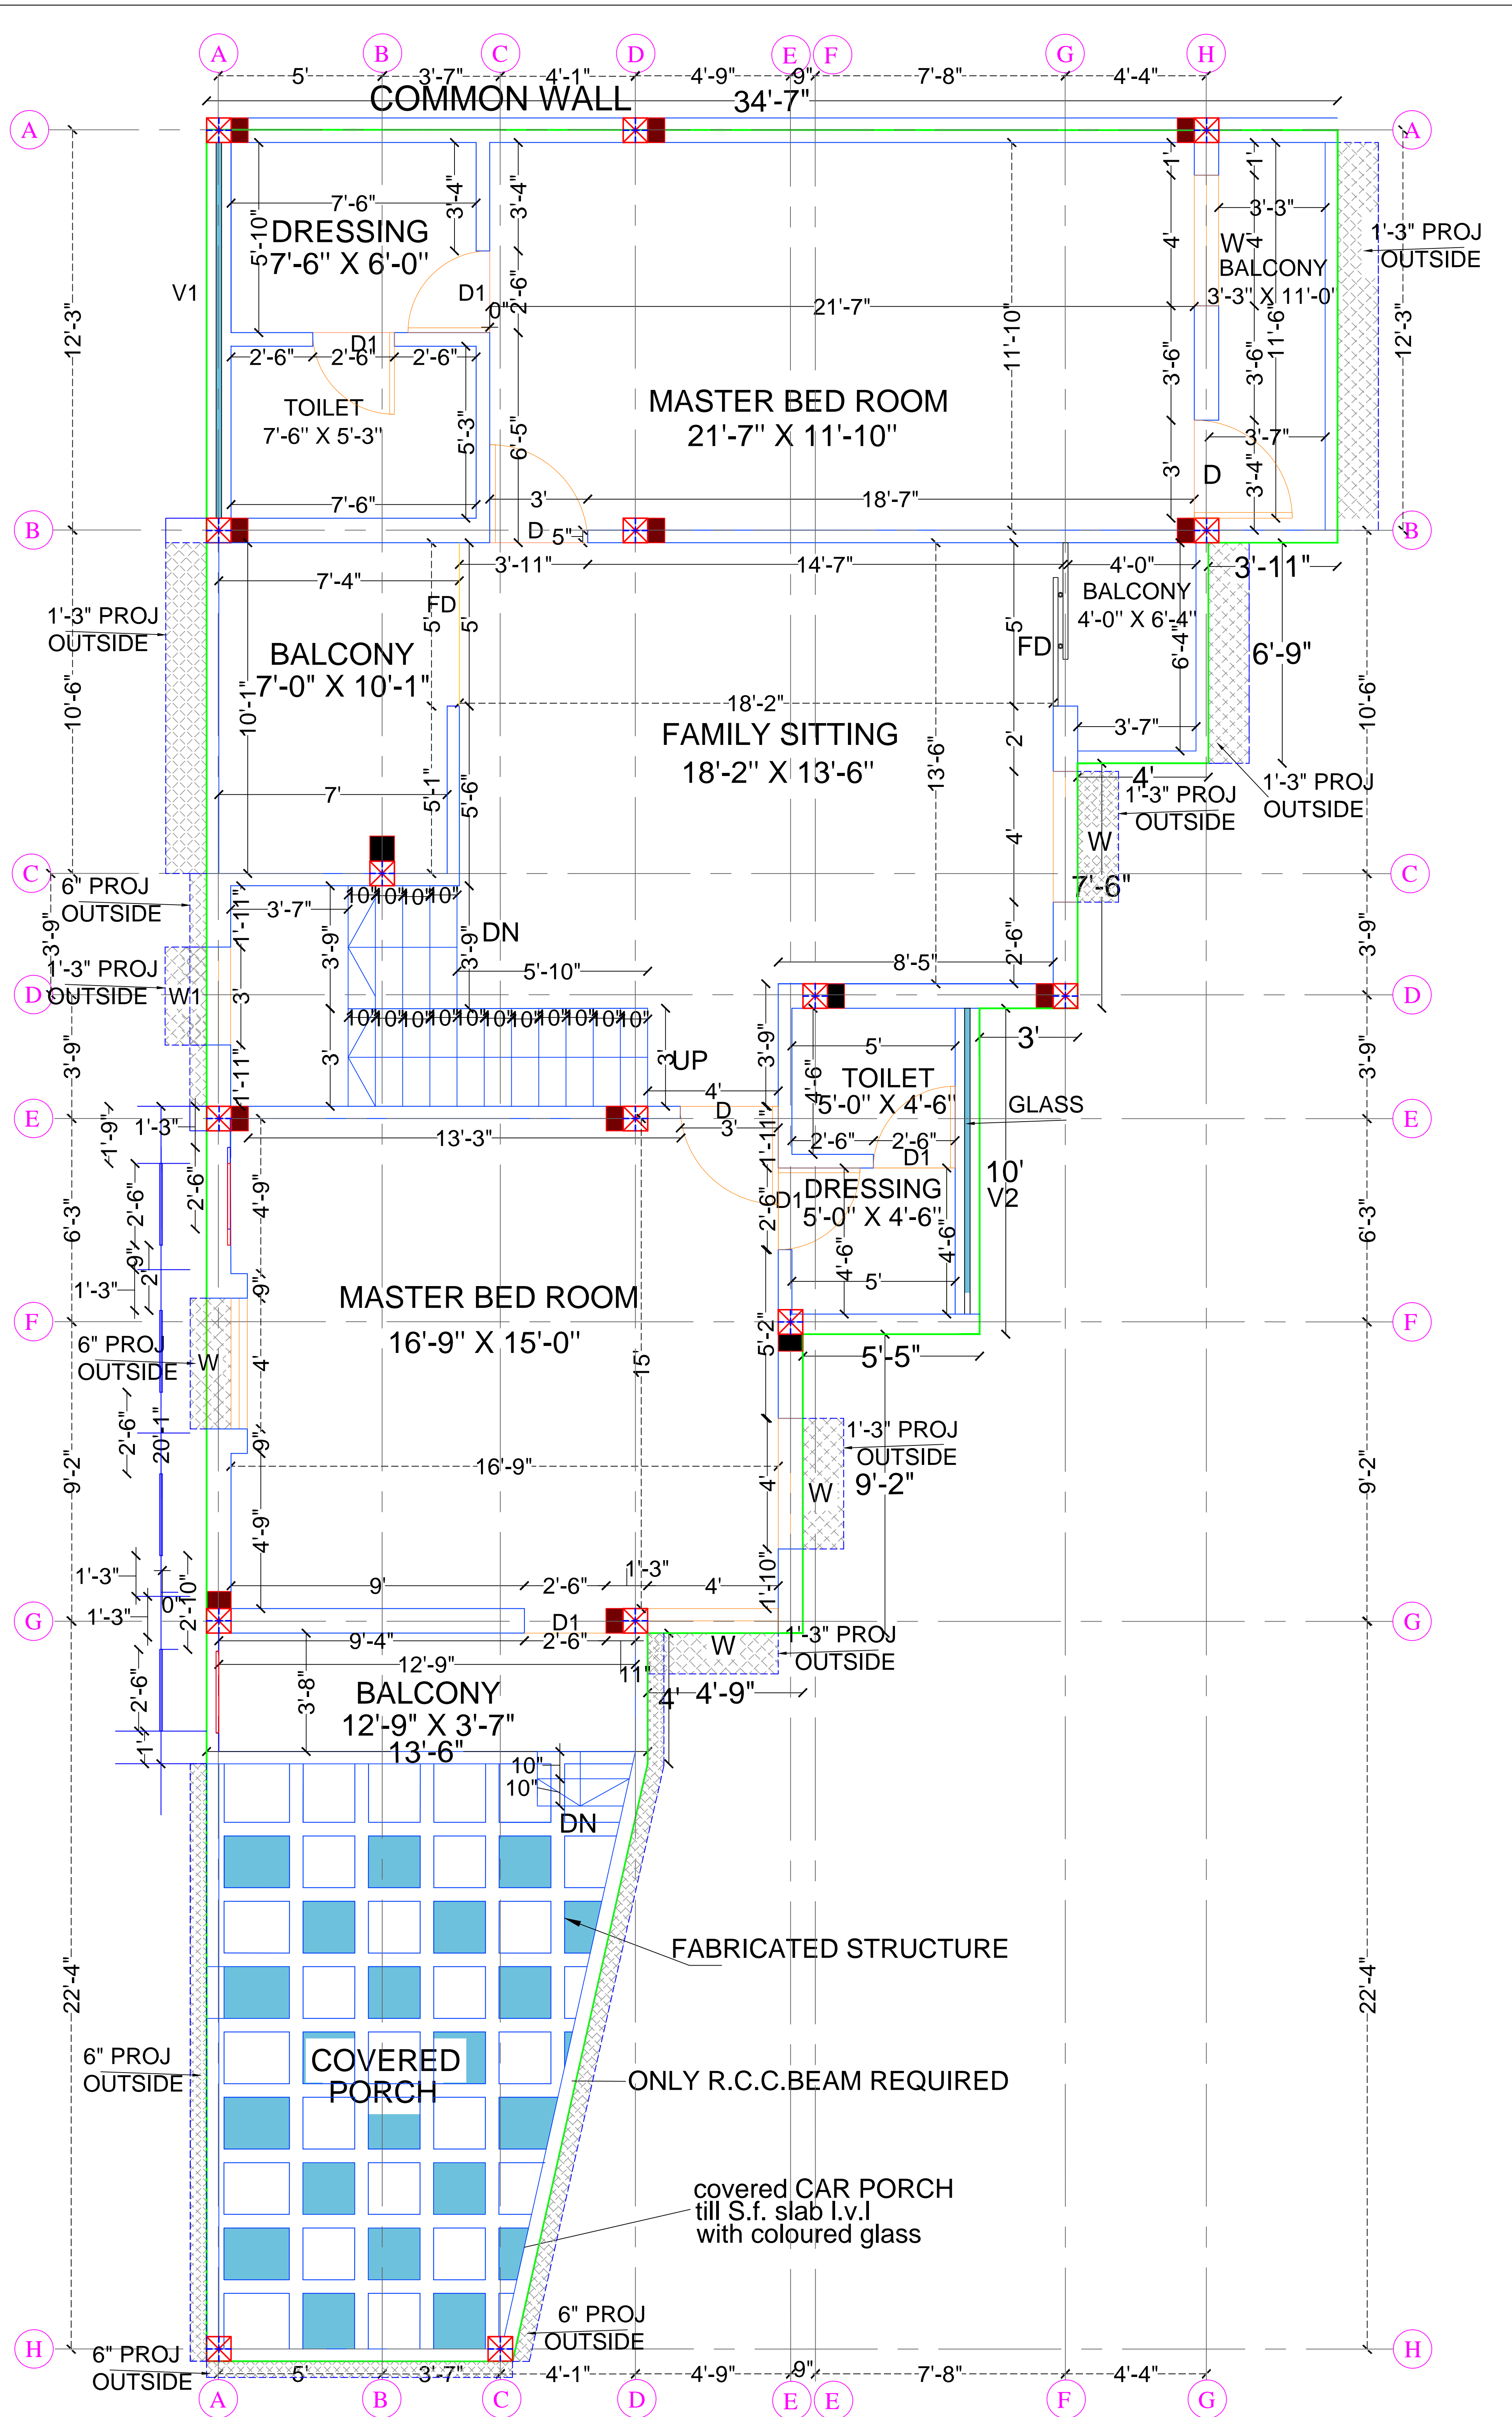

FIRST FLOOR PLAN
BUILT UP AREA:-1510.36 SQ.FT.

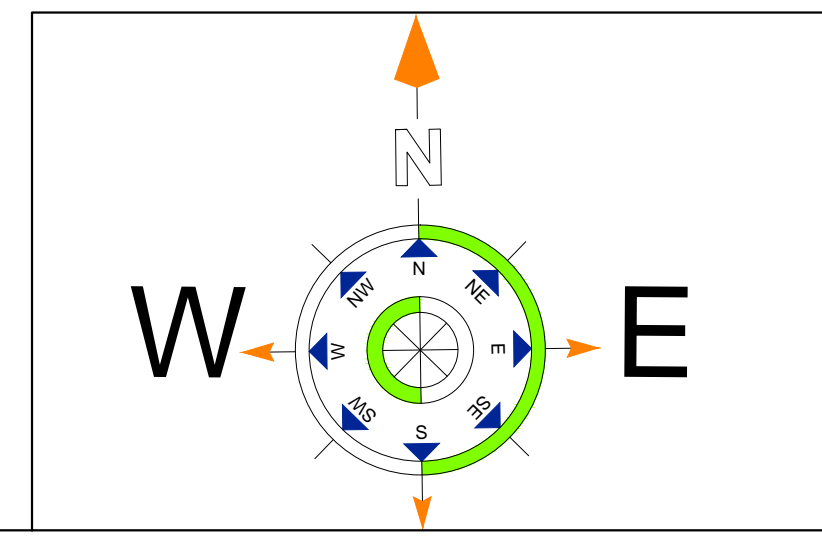

WORKING DRAWING

Note:-
1] Drawing is not to be scale ,
written dimension should follow
2] Before Execution work, If Any
dout, please contact architect
3] This Drawing is property of
EVOLUTION Architect do not ,
USE WITHOUT Any Concern

SCHEDULE OF OPENING

DOORS	ED	4'-0" X 7'-0"	VENTILATOR	V1	11'-6" X 1'-6"
	FD	5'-0" X 7'-0"		V2	9'-4" X 1'-6"
WINDOW	D	3'-0" X 7'-0"		V3	4'-8" X 1'-6"
	D1	2'-6" X 7'-0"		V4	4'-0" X 1'-6"
	D2	4'-0" X 7'-0"			
	DW1	2'-6" X 7'-0"			
	DW3	2'-6" X 7'-0"			
	W	4'-0" X 4'-0"			
	WK	2'-0" X 3'-0"			
	W1	3'-0" X 4'-0"			
	W2	2'-6" X 4'-9"			
	WK1	5'-0" X 3'-0"			
	W2	2'-6" X 1'-3"			

PROJECT :- RESIDENTIAL BUNGLOW

CLIENT :- MUKESH PATEL

G.F AND F.F WORKING PLAN

prj no	alt no	drg no	revision	EVOLUTION
----	----	01	---	architect interiors
----	date	dlt by		

scale 1/6/02/17 04/12/17 SONALI

PROPOSED RESIDENCE FOR SHRI MUKESH PATEL AT C/157, BHAGYALAKSHMI HOUSING SOCIETY R.S. NO.-219, VILL - GORWA, VADODARA.