



RAILING
COMPOUND WALL
OF BRICK

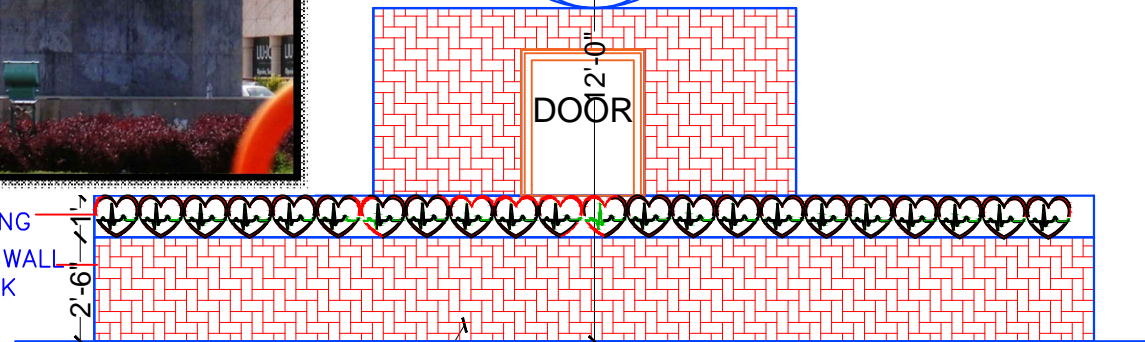

ELEVATION

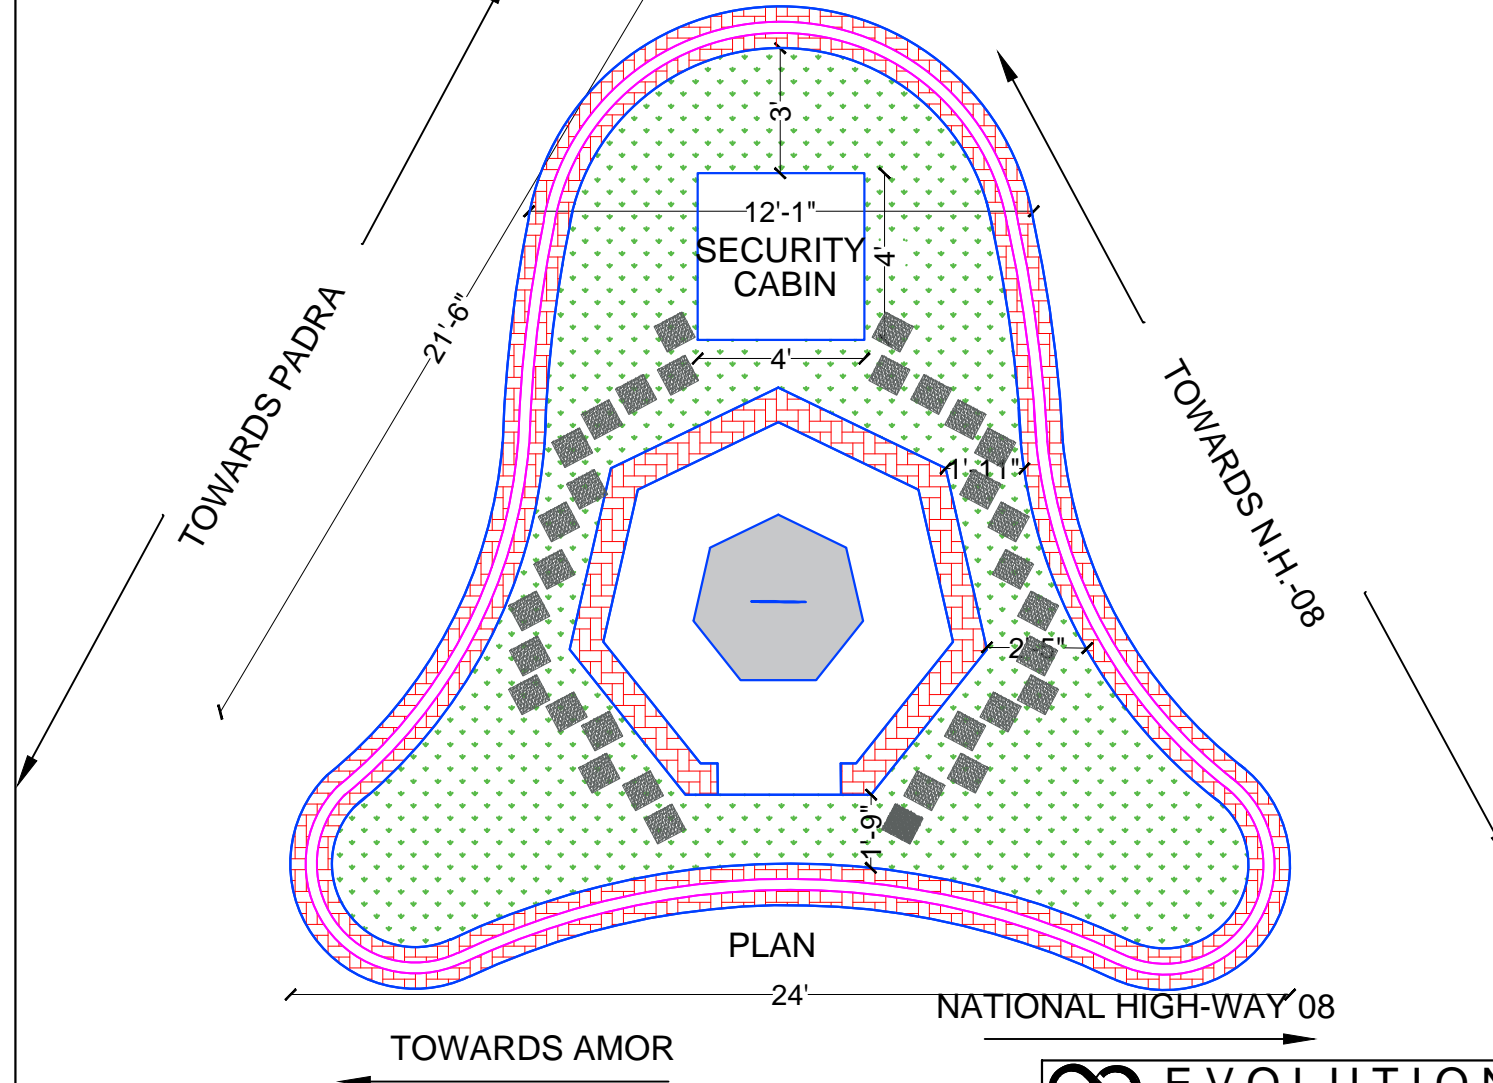

PROPOSED ILAND FOR AASTHA
MULTI SPECIALITY HOSPITAL,KARJAN BARODA.

DATE- 18\01\17



EVOLUTION
Architects Interior Designers
Approved Valuer